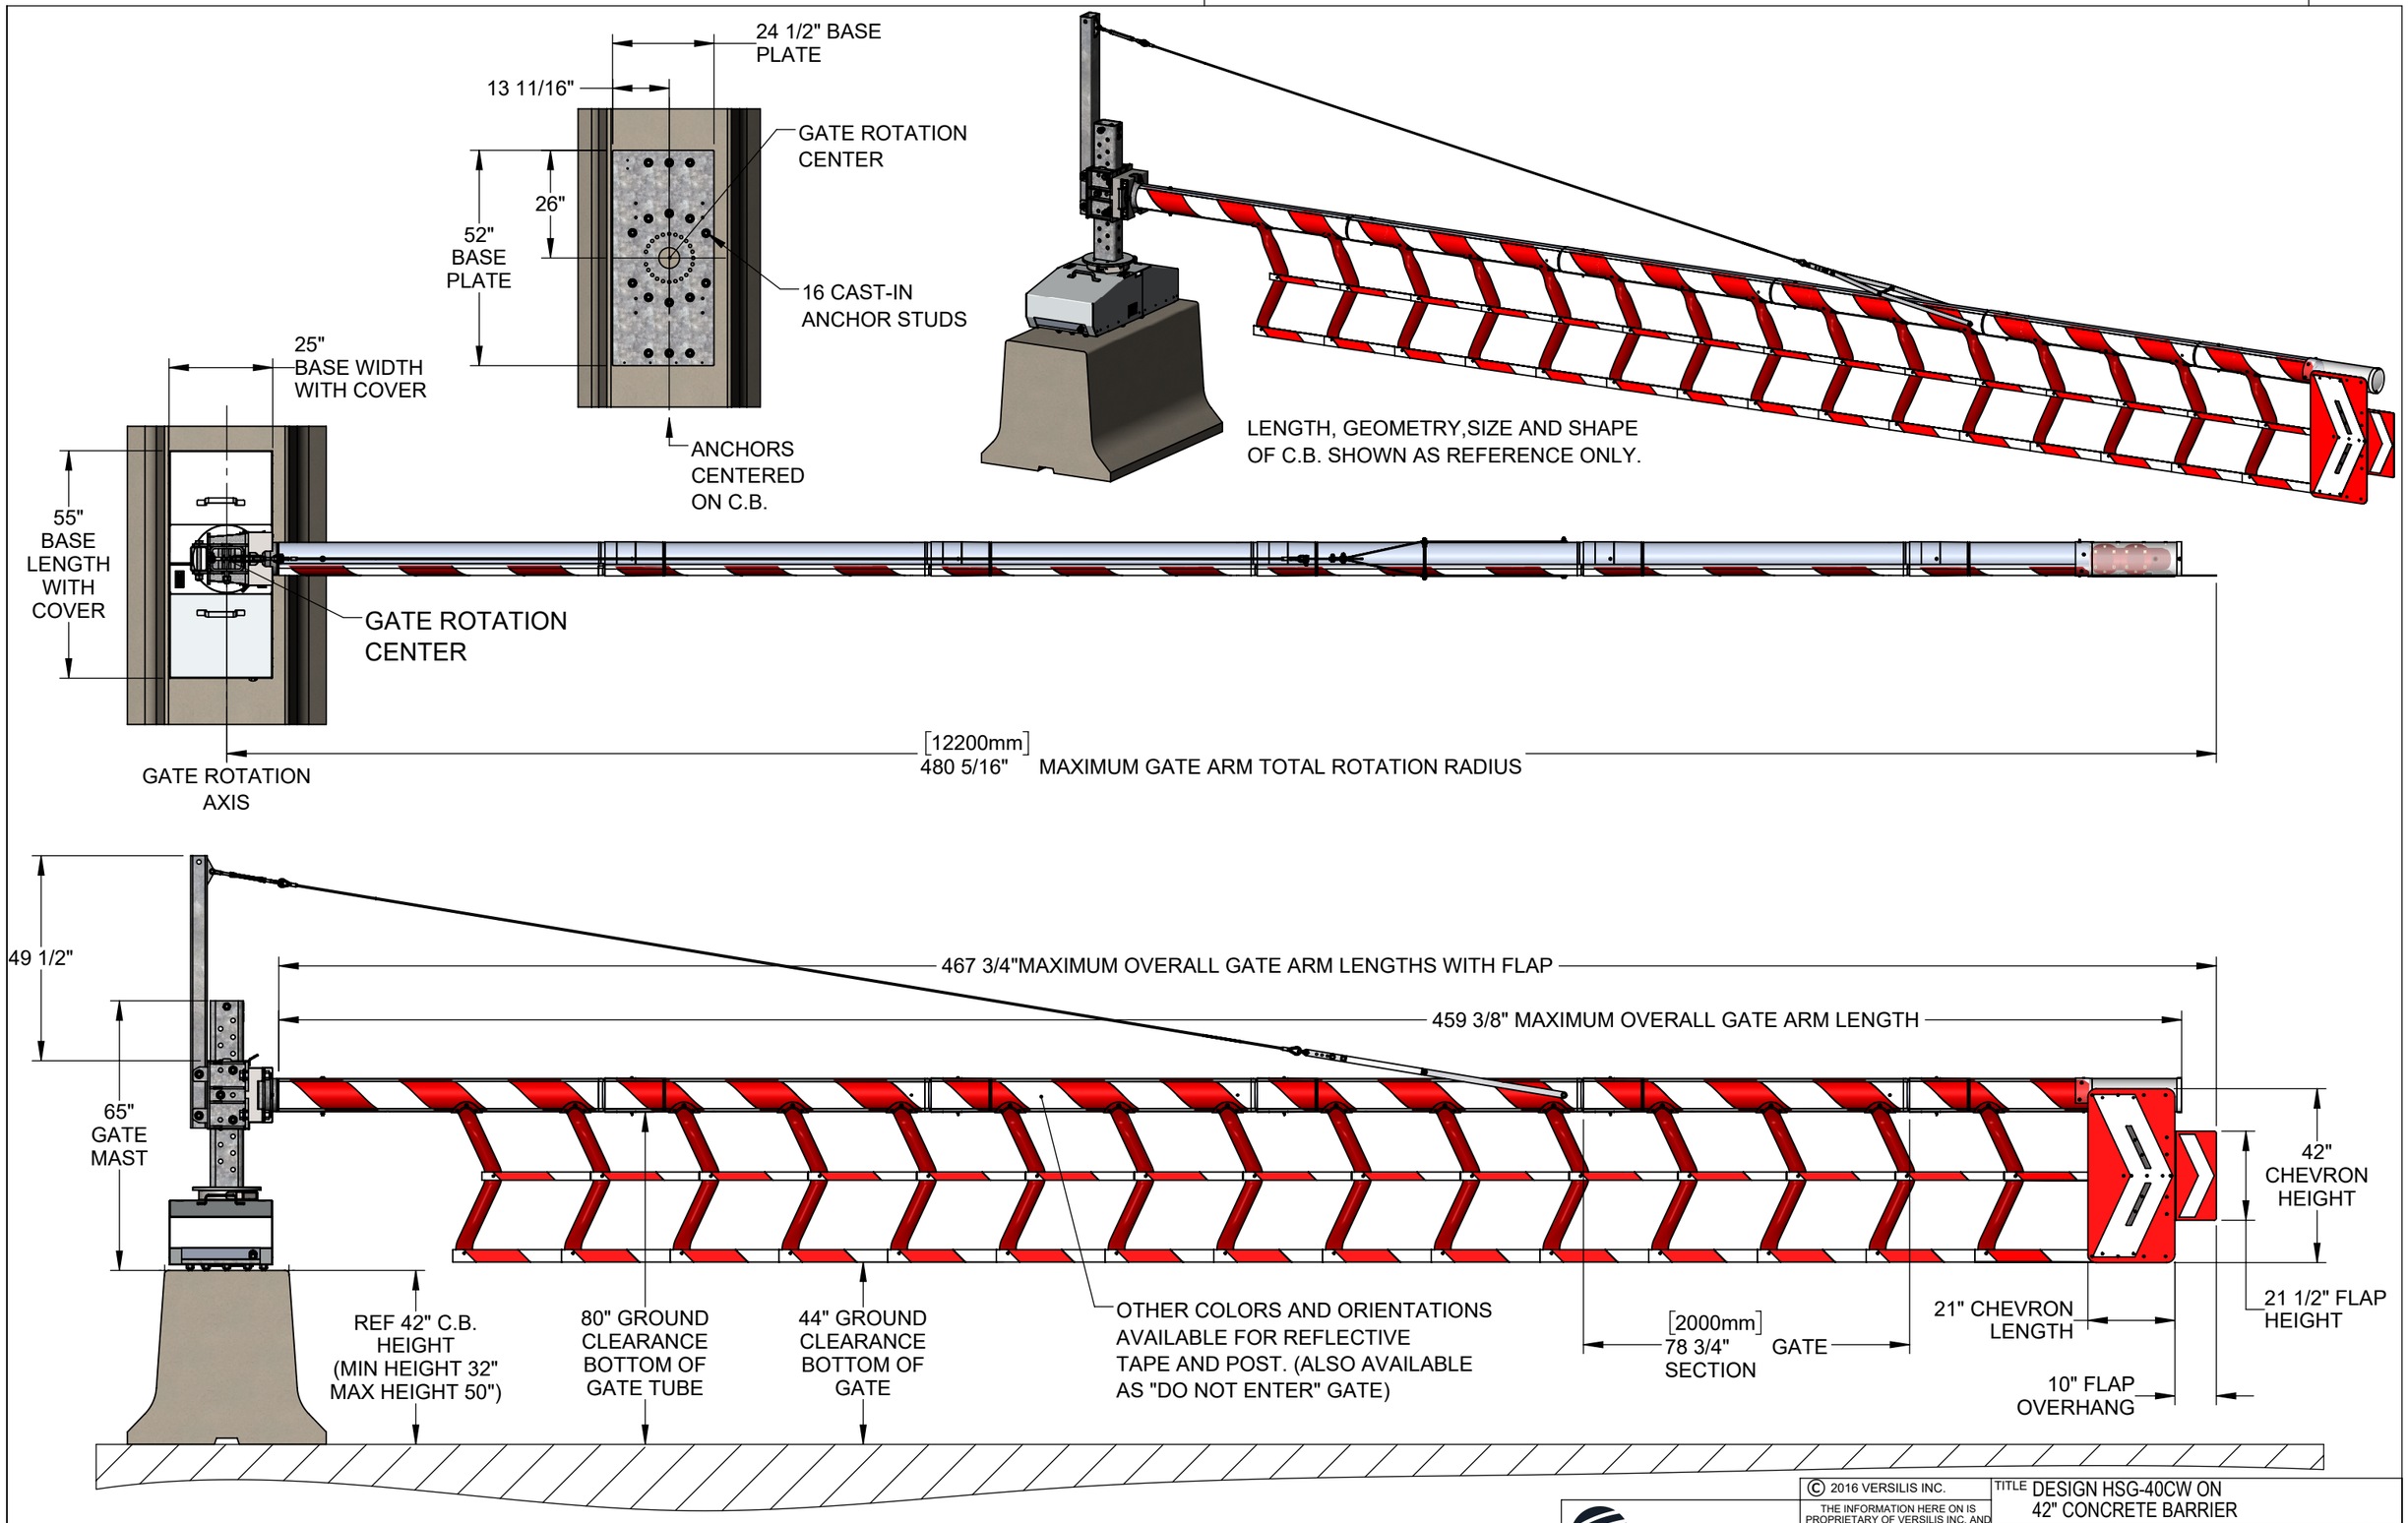

C.B. : CONCRETE BARRIER

VERSILIS

© 2016 VERSILIS INC.
THE INFORMATION HERE ON IS PROPRIETARY OF VERSILIS INC. AND SHALL NOT BE DISCLOSED, DUPLICATED OR USED OTHERWISE WITHOUT THE EXPRESS WRITTEN APPROVAL OF VERSILIS INC.

TITLE: DESIGN HSG-40CW ON 42" CONCRETE BARRIER

DATE	SCALE	PART/ASSEMBLY #	REV.
2018-01-29	1:36	V490-000059-000	C